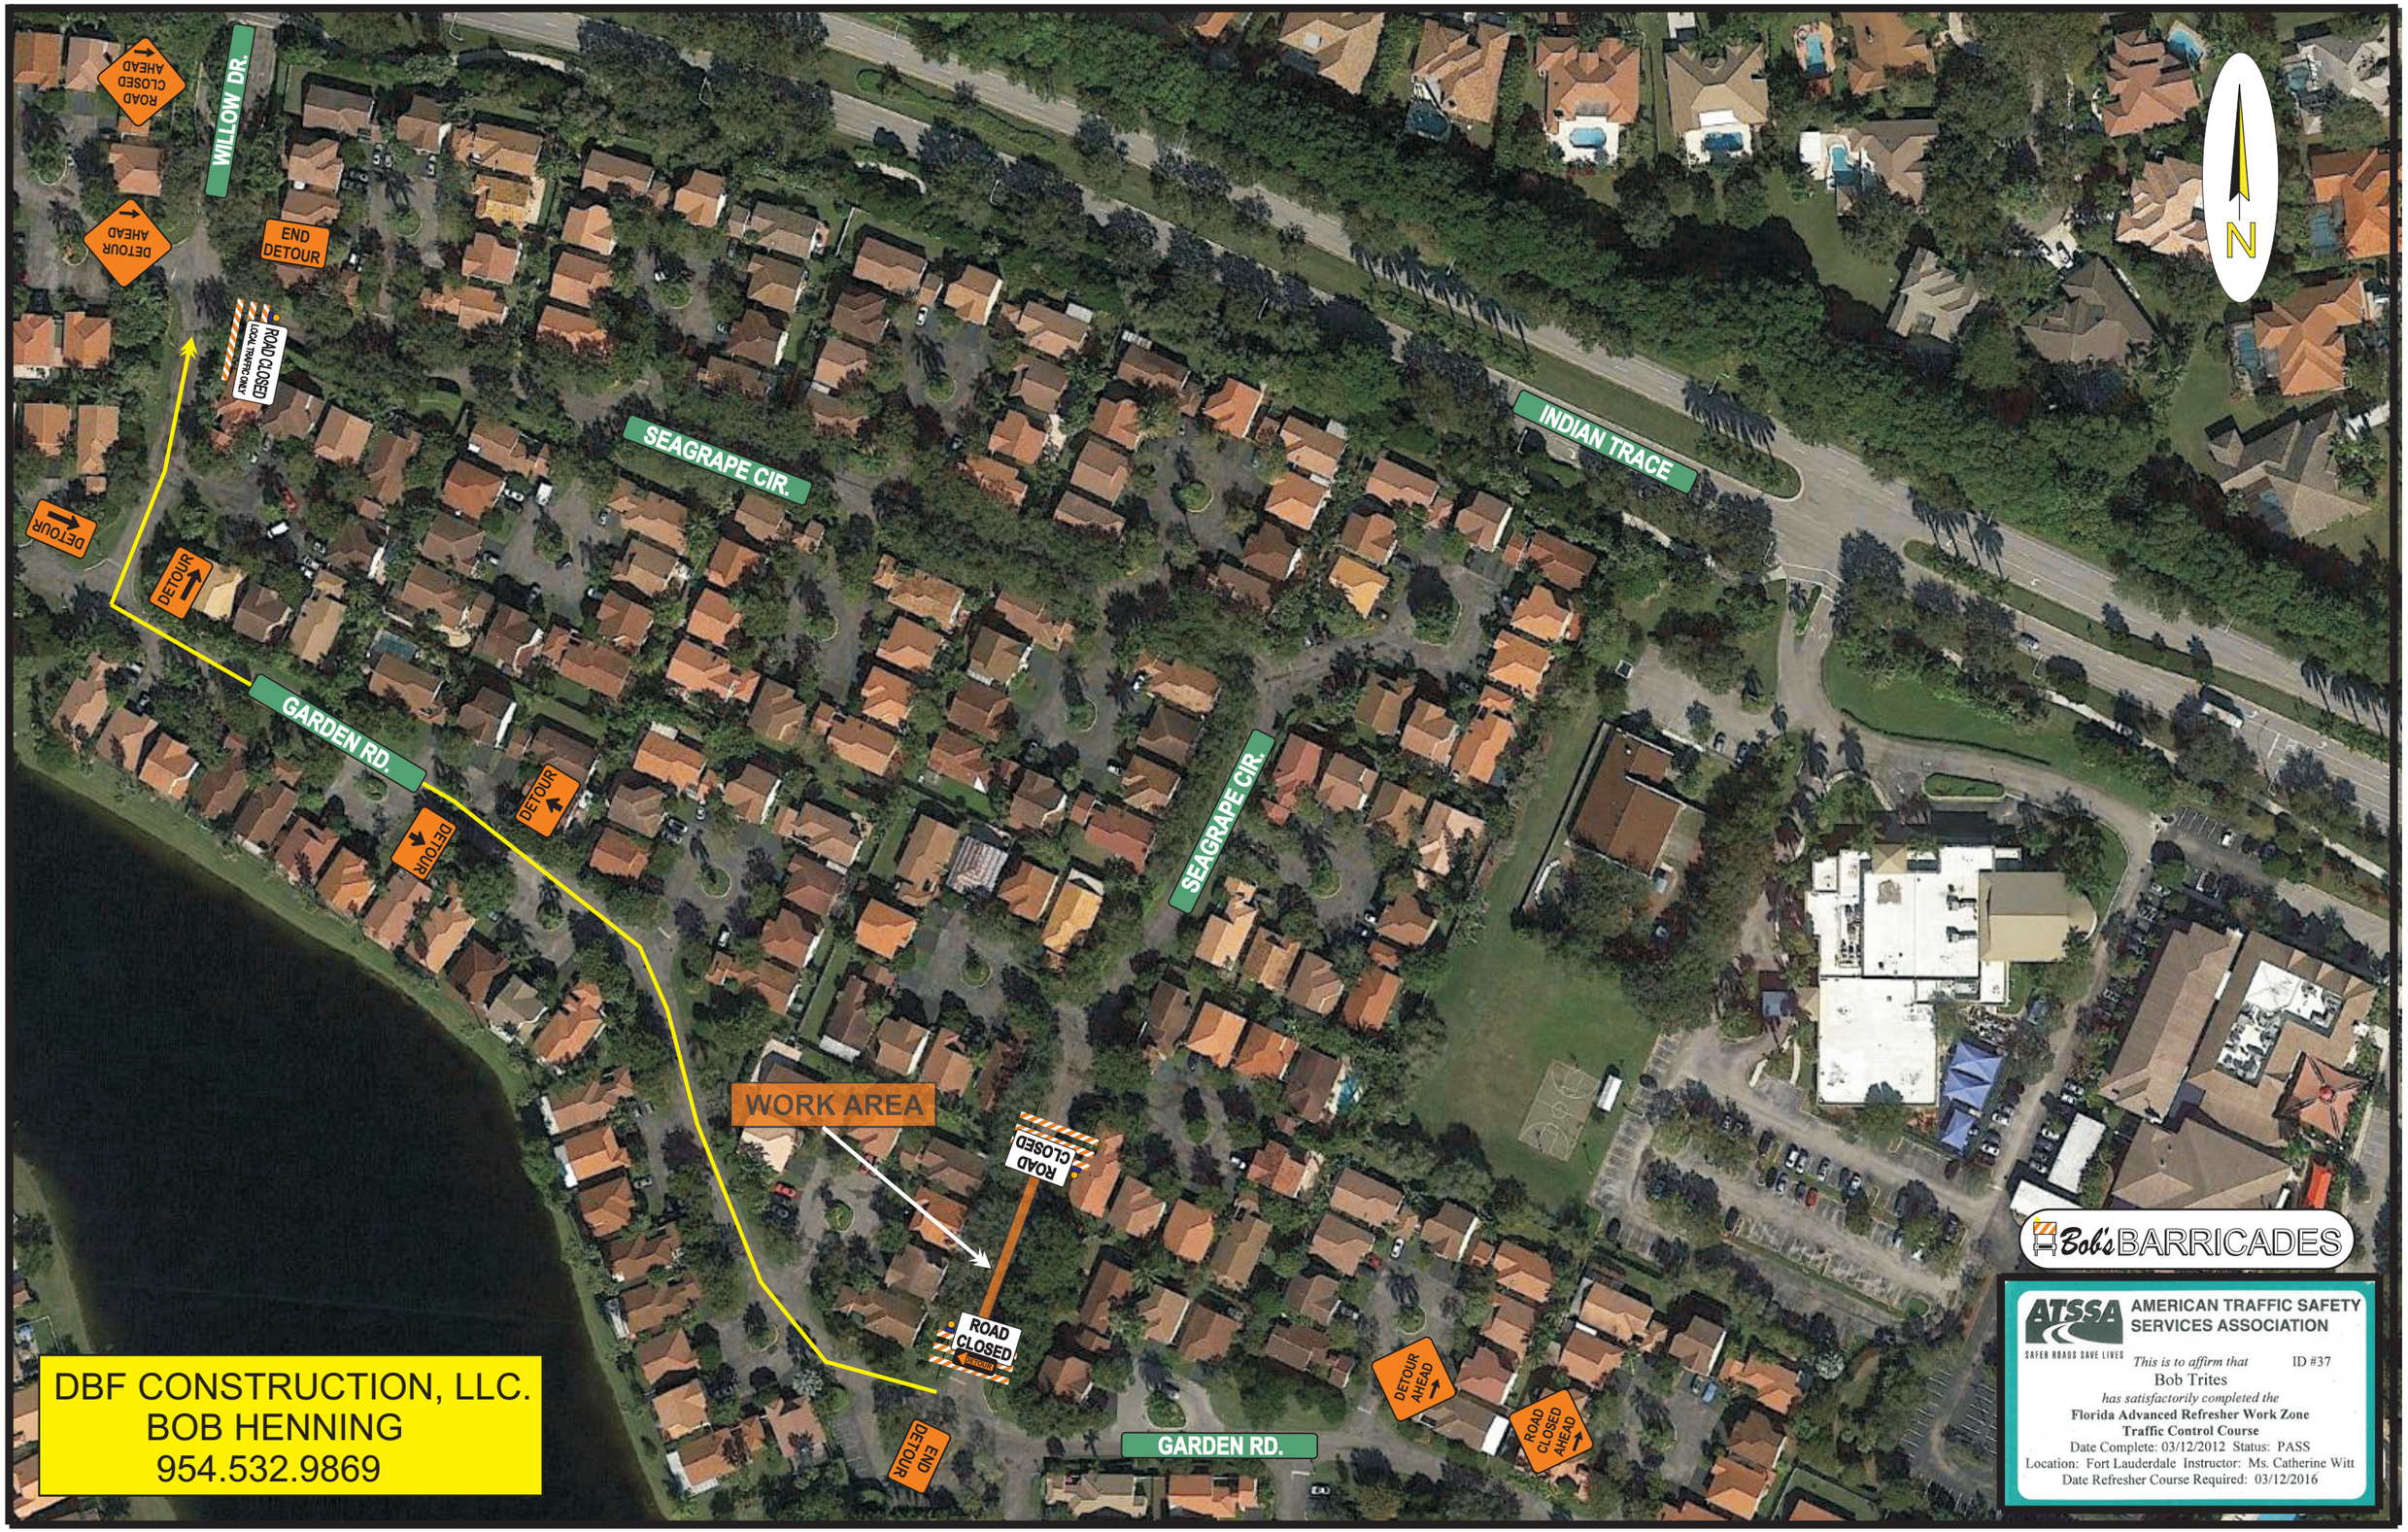
ROAD CLOSED AHEAD
WILLOW DR.
DETOUR AHEAD
END DETOUR
ROAD CLOSED
LOCAL TRAFFIC ONLY
SEAGRAPE CIR.
INDIAN TRACE
N
DETOUR
DETOUR
GARDEN RD.
DETOUR
DETOUR
SEAGRAPE CIR.
WORK AREA
ROAD CLOSED
ROAD CLOSED
END DETOUR
GARDEN RD.
DETOUR AHEAD
ROAD CLOSED AHEAD
Bob's BARRICADES
ATSSA
SAFER ROADS SAVE LIVES
AMERICAN TRAFFIC SAFETY SERVICES ASSOCIATION
This is to affirm that
ID #37
Bob Trites
has satisfactorily completed the
Florida Advanced Refresher Work Zone Traffic Control Course
Date Complete: 03/12/2012 Status: PASS
Location: Fort Lauderdale Instructor: Ms. Catherine Witt
Date Refresher Course Required: 03/12/2016
DBF CONSTRUCTION, LLC.
BOB HENNING
954.532.9869